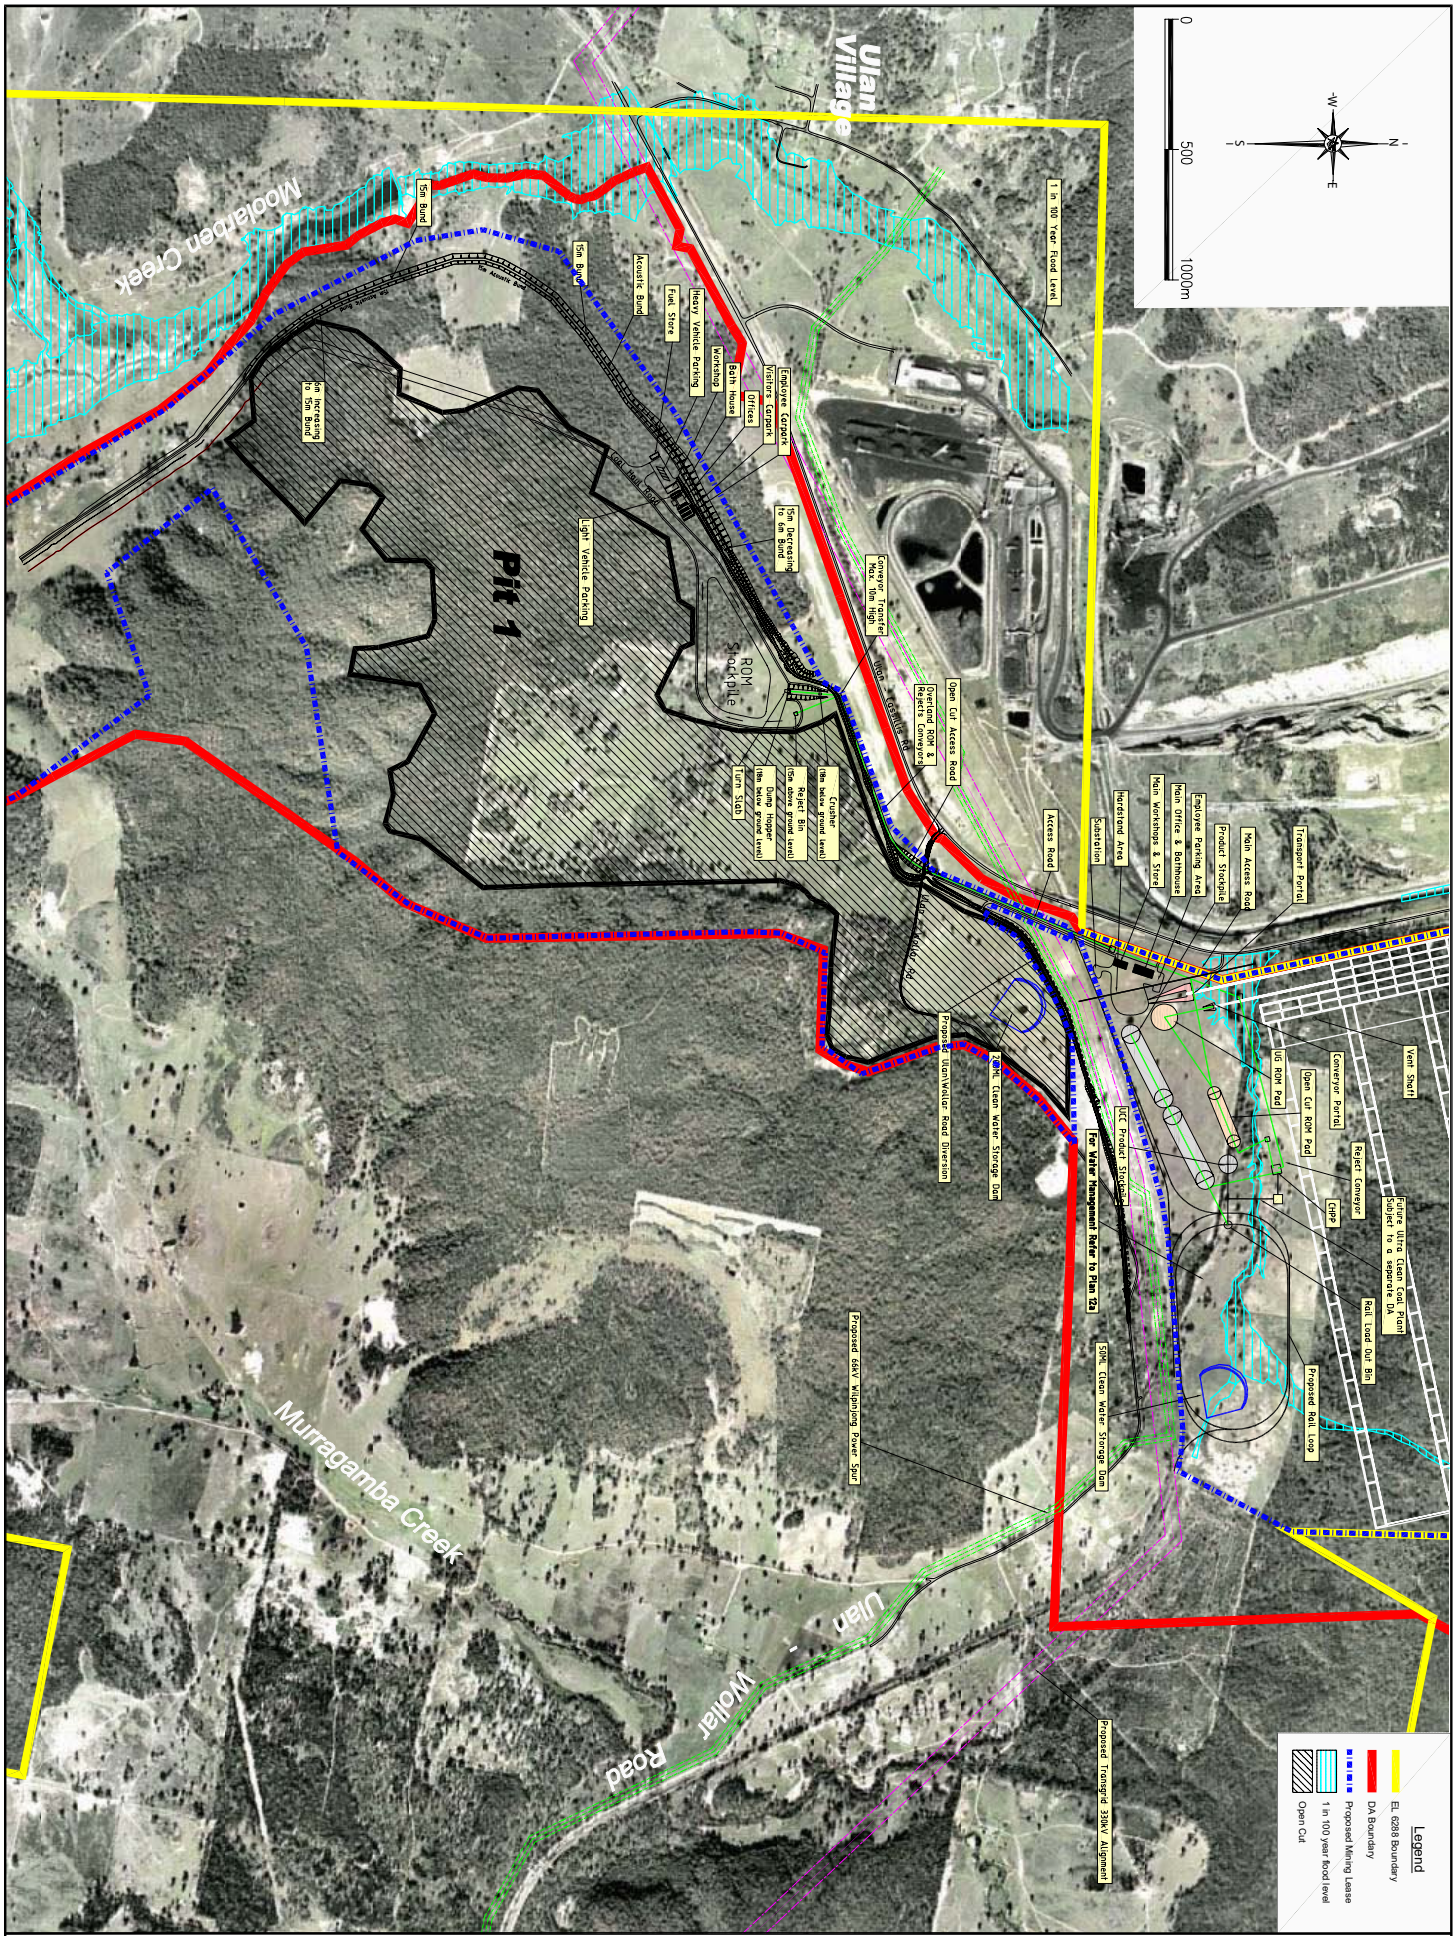

Pegasus Technical

Moolarben Coal Project

Moolarben Coal Project Main Infrastructure Areas

Plan 4

CAD FILE: Plan 4